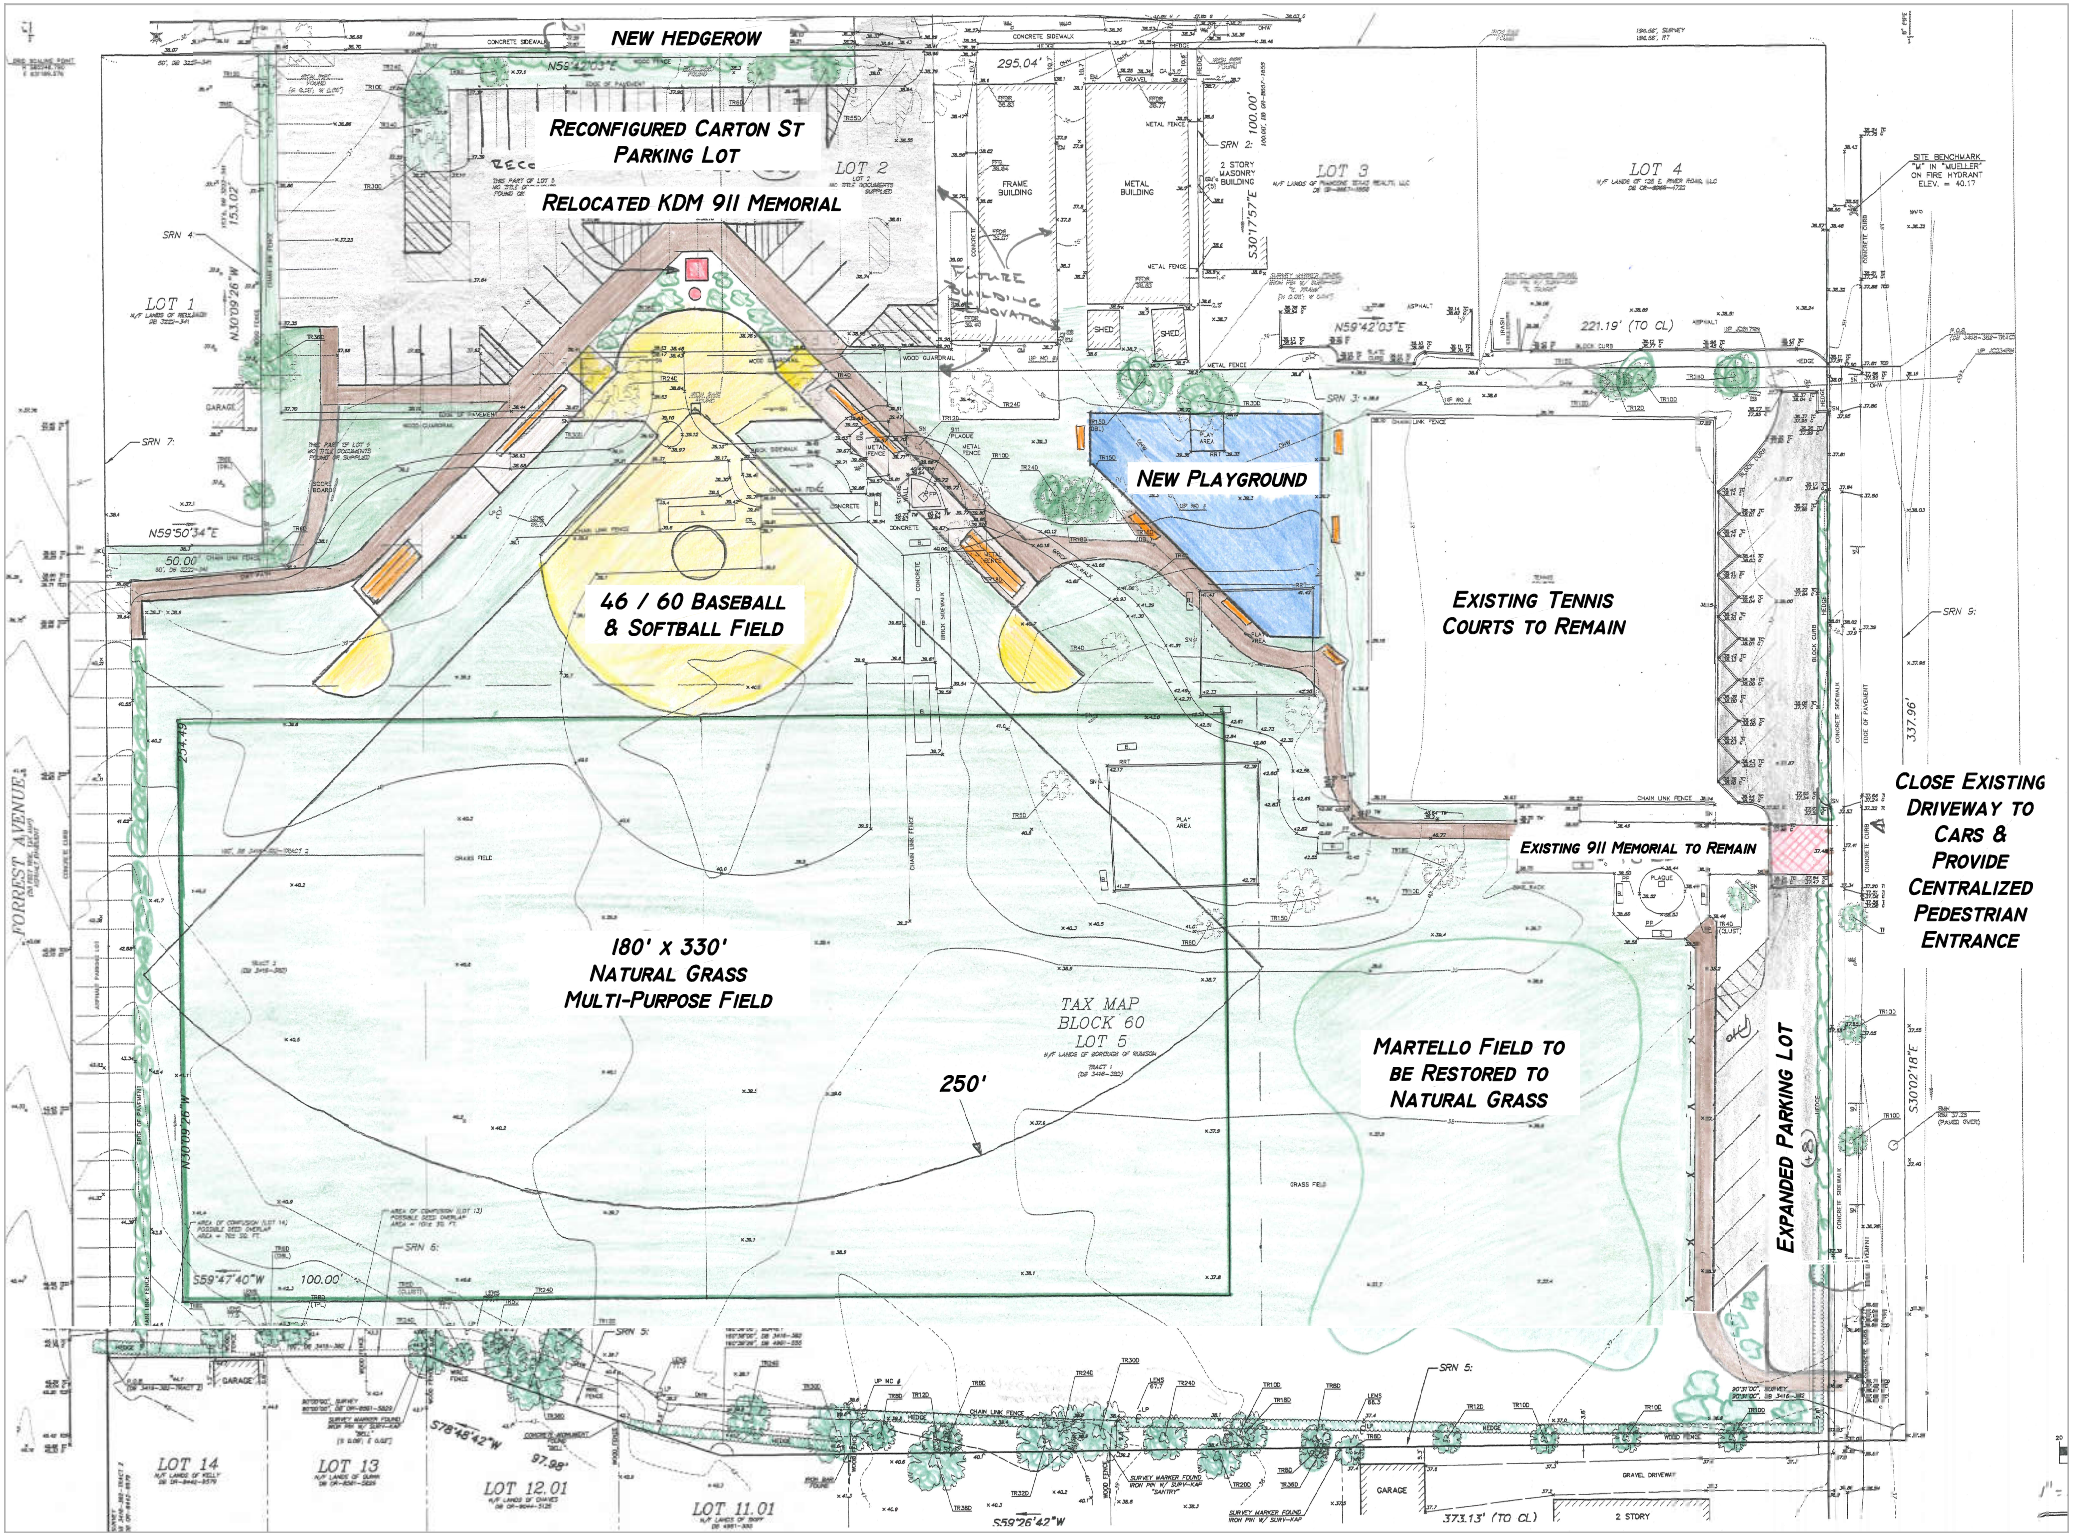
NEW HEDGEROW
RECONFIGURED CARTON ST PARKING LOT
RELOCATED KDM 911 MEMORIAL
NEW PLAYGROUND
46 / 60 BASEBALL & SOFTBALL FIELD
EXISTING TENNIS COURTS TO REMAIN
180' x 330' NATURAL GRASS MULTI-PURPOSE FIELD
EXISTING 911 MEMORIAL TO REMAIN
CLOSE EXISTING DRIVEWAY TO CARS & PROVIDE CENTRALIZED PEDESTRIAN ENTRANCE
MARTELLO FIELD TO BE RESTORED TO NATURAL GRASS
EXPANDED PARKING LOT
FUTURE BUILDING RENOVATION
TAX MAP BLOCK 60 LOT 5
FORREST AVENUE
LOT 1
LOT 2
LOT 3
LOT 4
LOT 11.01
LOT 12.01
LOT 13
LOT 14
250'
SITE BENCHMARK "A" IN "MUELLER" ON FIRE HYDRANT ELEV. = 40.17